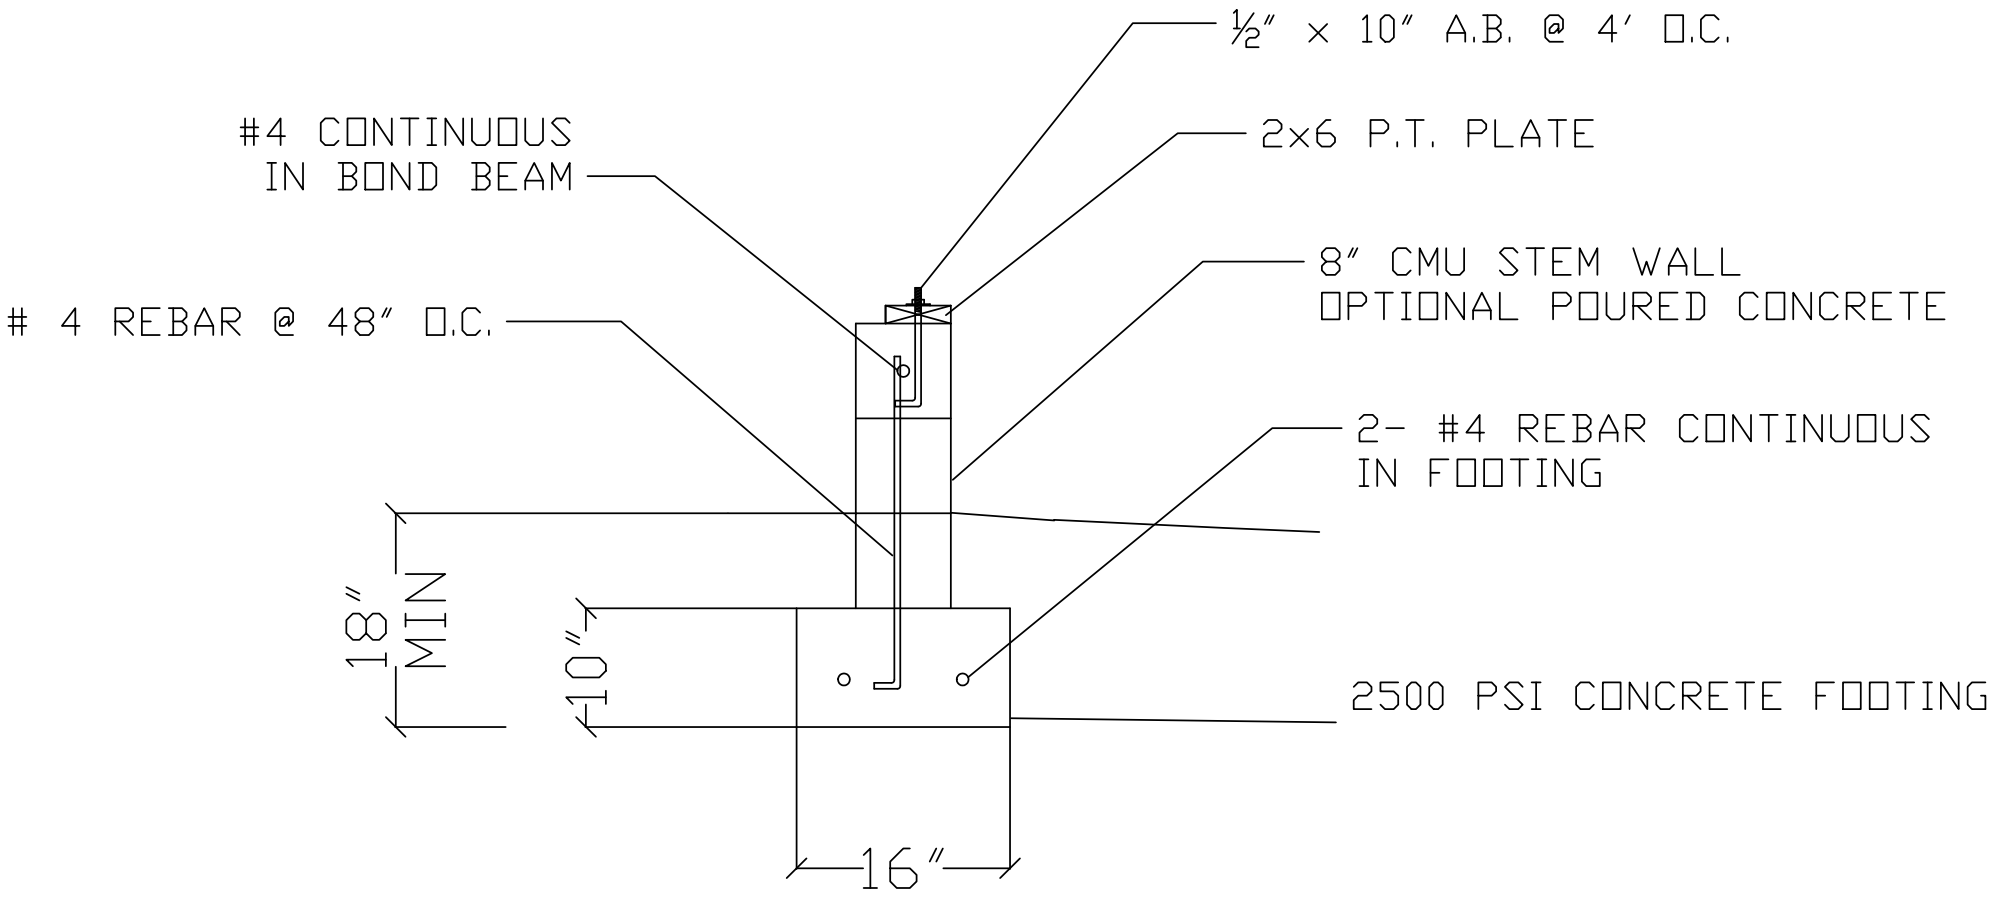
½″ × 10″ A.B. @ 4′ O.C.
#4 CONTINUOUS
IN BOND BEAM
2×6 P.T. PLATE
8″ CMU STEM WALL
OPTIONAL POURED CONCRETE
4 REBAR @ 48″ O.C.
2- #4 REBAR CONTINUOUS
IN FOOTING
18″
MIN
10″
2500 PSI CONCRETE FOOTING
16″

DETAIL A